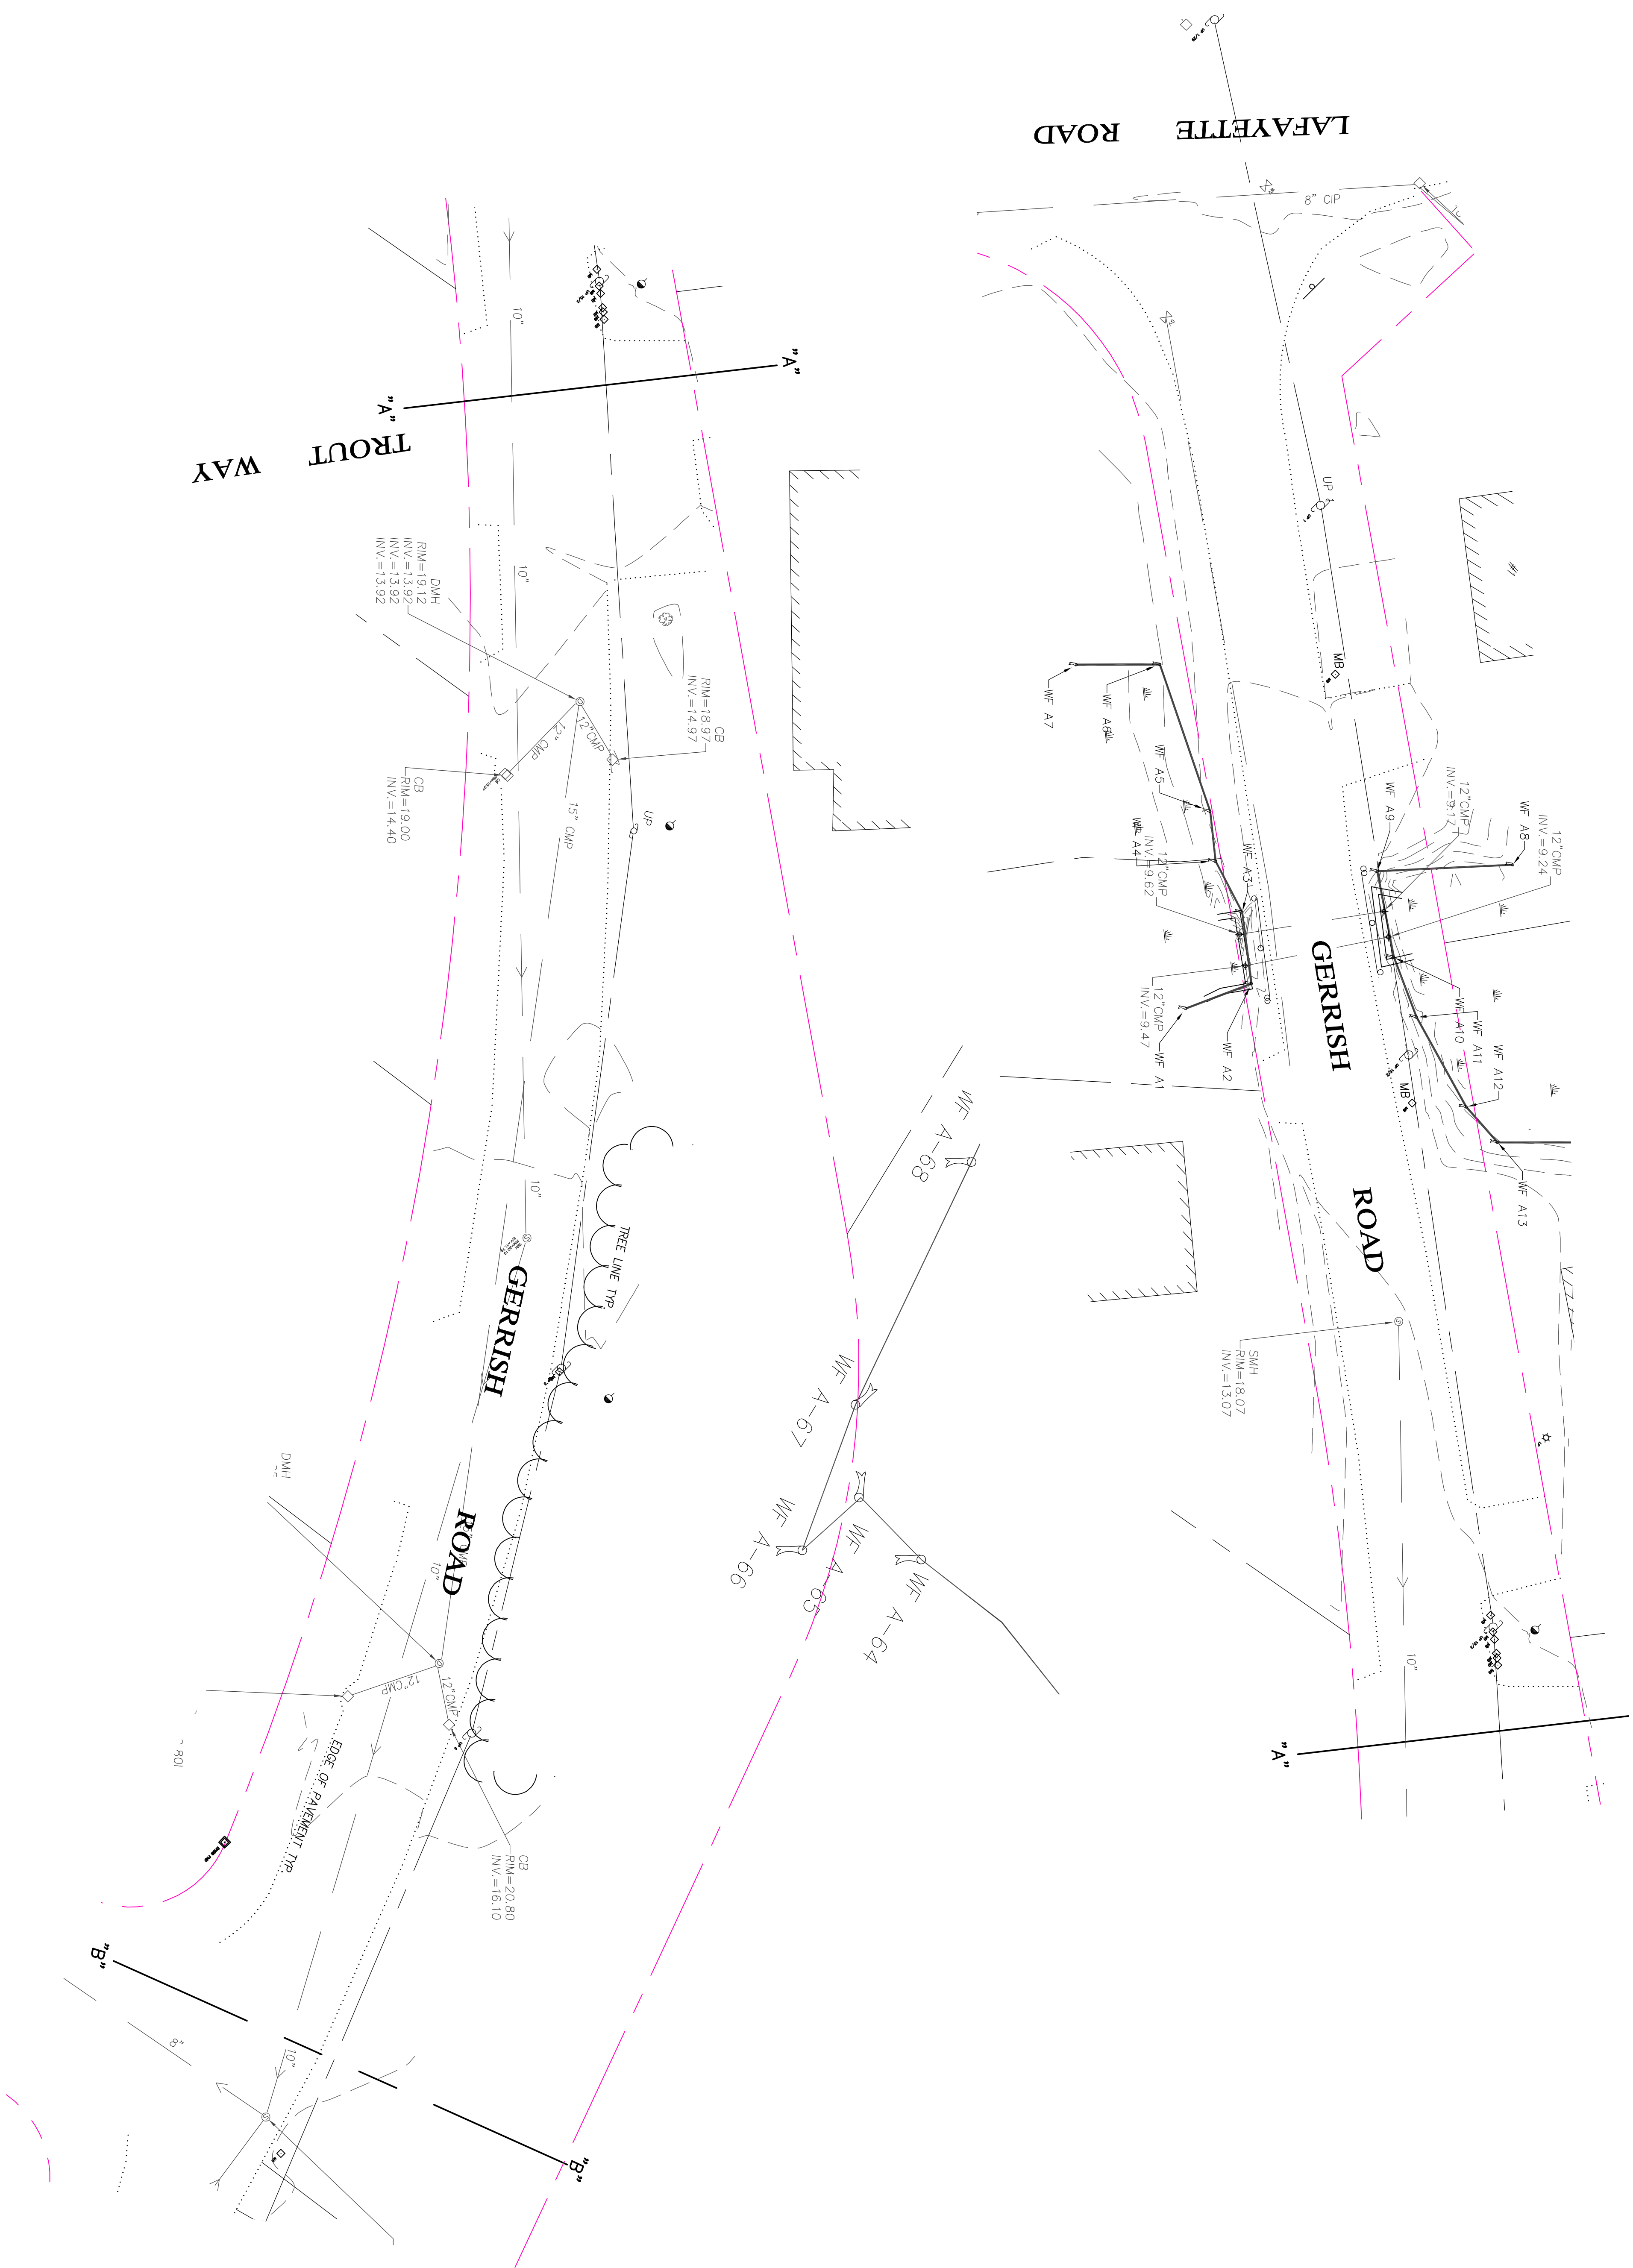
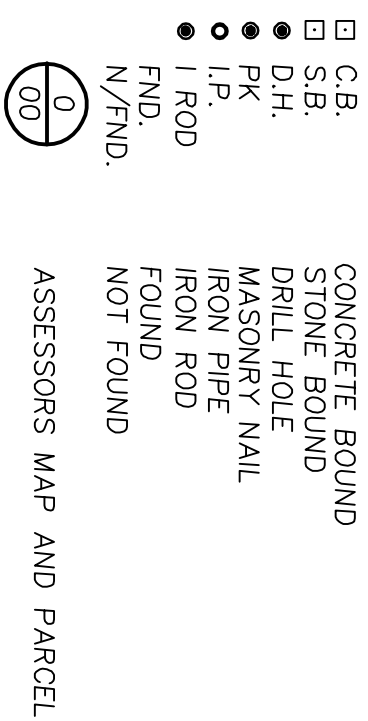
 
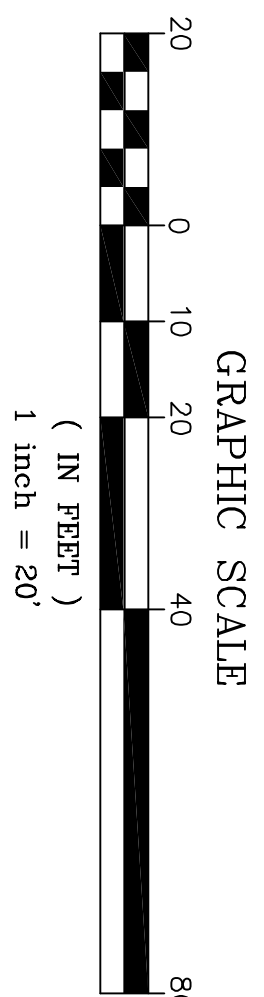


PROGRESS
PRINT

PREPARED FOR

TOWN OF SALISBURY
5 BEACH ROAD
SALISBURY, MA 01952

[illegible]

MILLENNIUM ENGINEERING, INC.
ENGINEERING AND LAND SURVEYING
62 ELM ST. SALLSBURY, MA 01992 (978) 463-6980
13 HAMPTON RD. EXETER, NH 03833 (603) 778-0528



SCALE: 1"=20'	CALC. BY: P.D.B.	PROJECT: M19365
DATE: JULY 20, 2021	CHKD. BY: X.X.X.	

PLAN OF LAND
IN
SALISBURY, MA
SHOWING
SITE PLAN
AT
GERRISH ROAD

EXISTING CONDITIONS




LOCUS MAP
N.T.S.

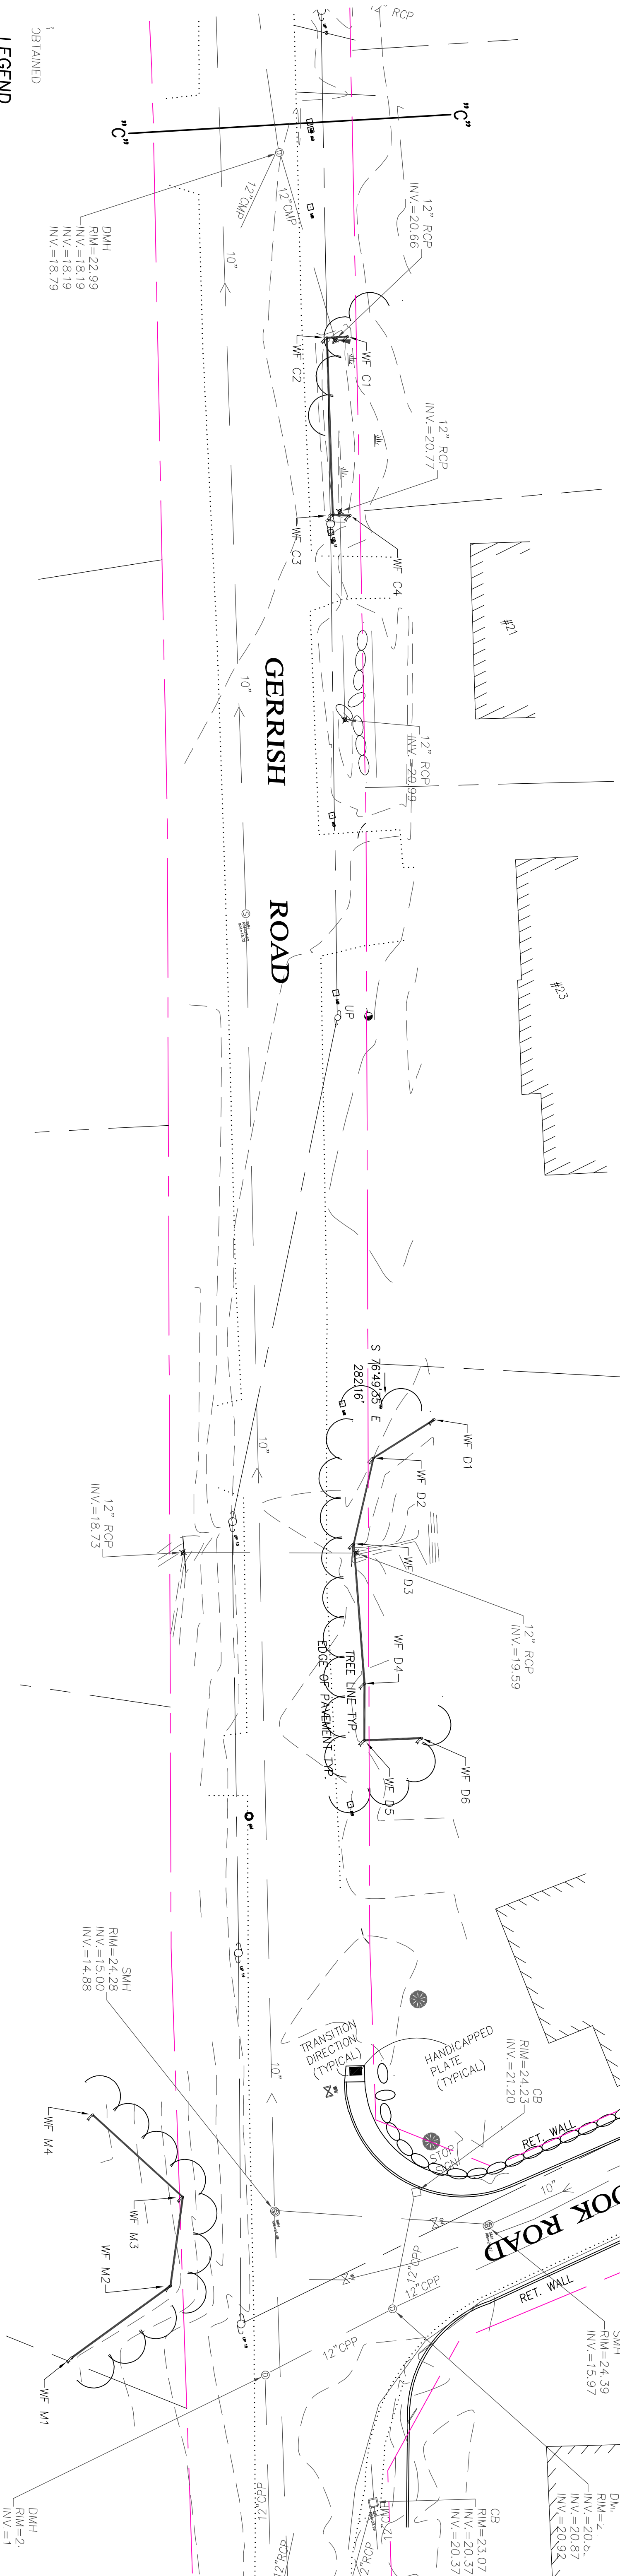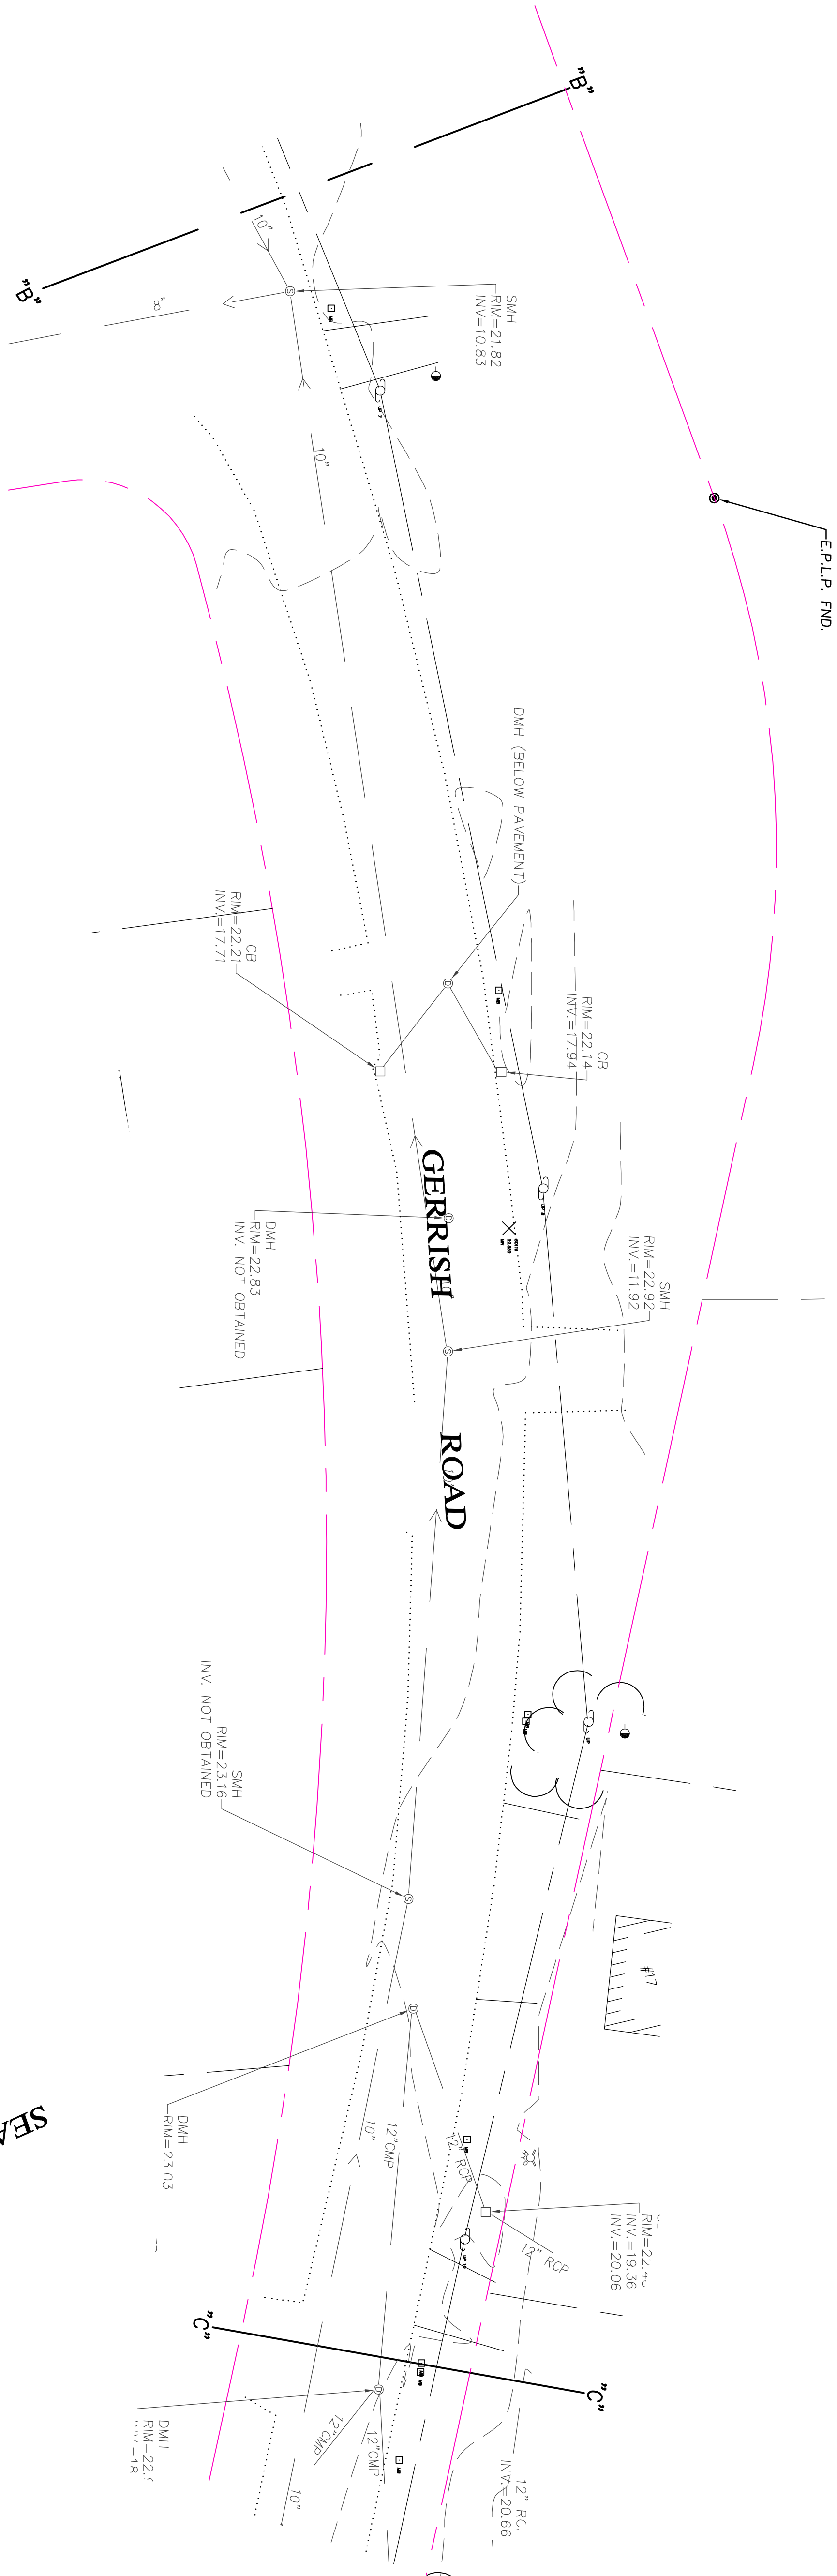

1
OBTAINED


LEGEND

- CONCRETE BOUND
- STONE BOUND
- DRILL HOLE
- MASONRY NAIL
- IRON PIPE
- IRON ROD
- FOUND
- NOT FOUND
- N/FND.

 


ASSESSORS MAP AND PARCEL

PROGRESS
PRINT

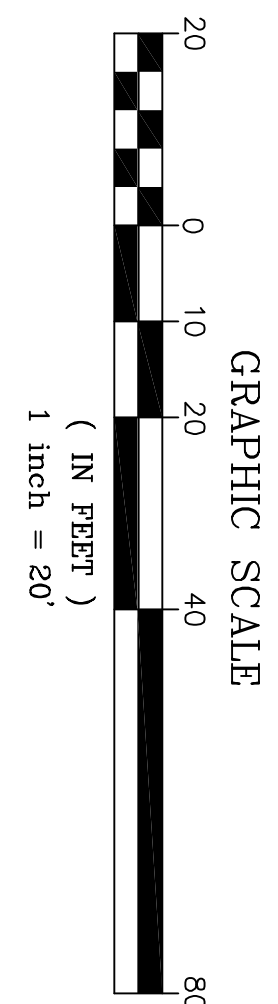

PREPARED FOR
TOWN OF SALISBURY
5 BEACH ROAD
SALISBURY, MA 01952

NO.	DATE	DESCRIPTION	BY

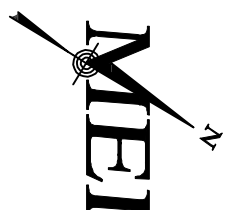

MILLENNIUM ENGINEERING, INC.
ENGINEERING AND LAND SURVEYING
62 ELIM ST. SALISBURY, MA 01952 (978) 463-8980
13 HAMPTON RD. EXETER, NH 03833 (603) 778-0328

SCALE: 1"=20'

DATE: JULY 20, 2021

CALC. BY: P.D.B.

CHKD. BY: X.X.X.

PROJECT: M193659



PLAN OF LAND
IN
SALISBURY, MA
SHOWING
SITE PLAN
AT
GERISH ROAD

EXISTING
CONDITIONS

SHEET: 2 OF 6




LOCUS MAP
N.T.S.

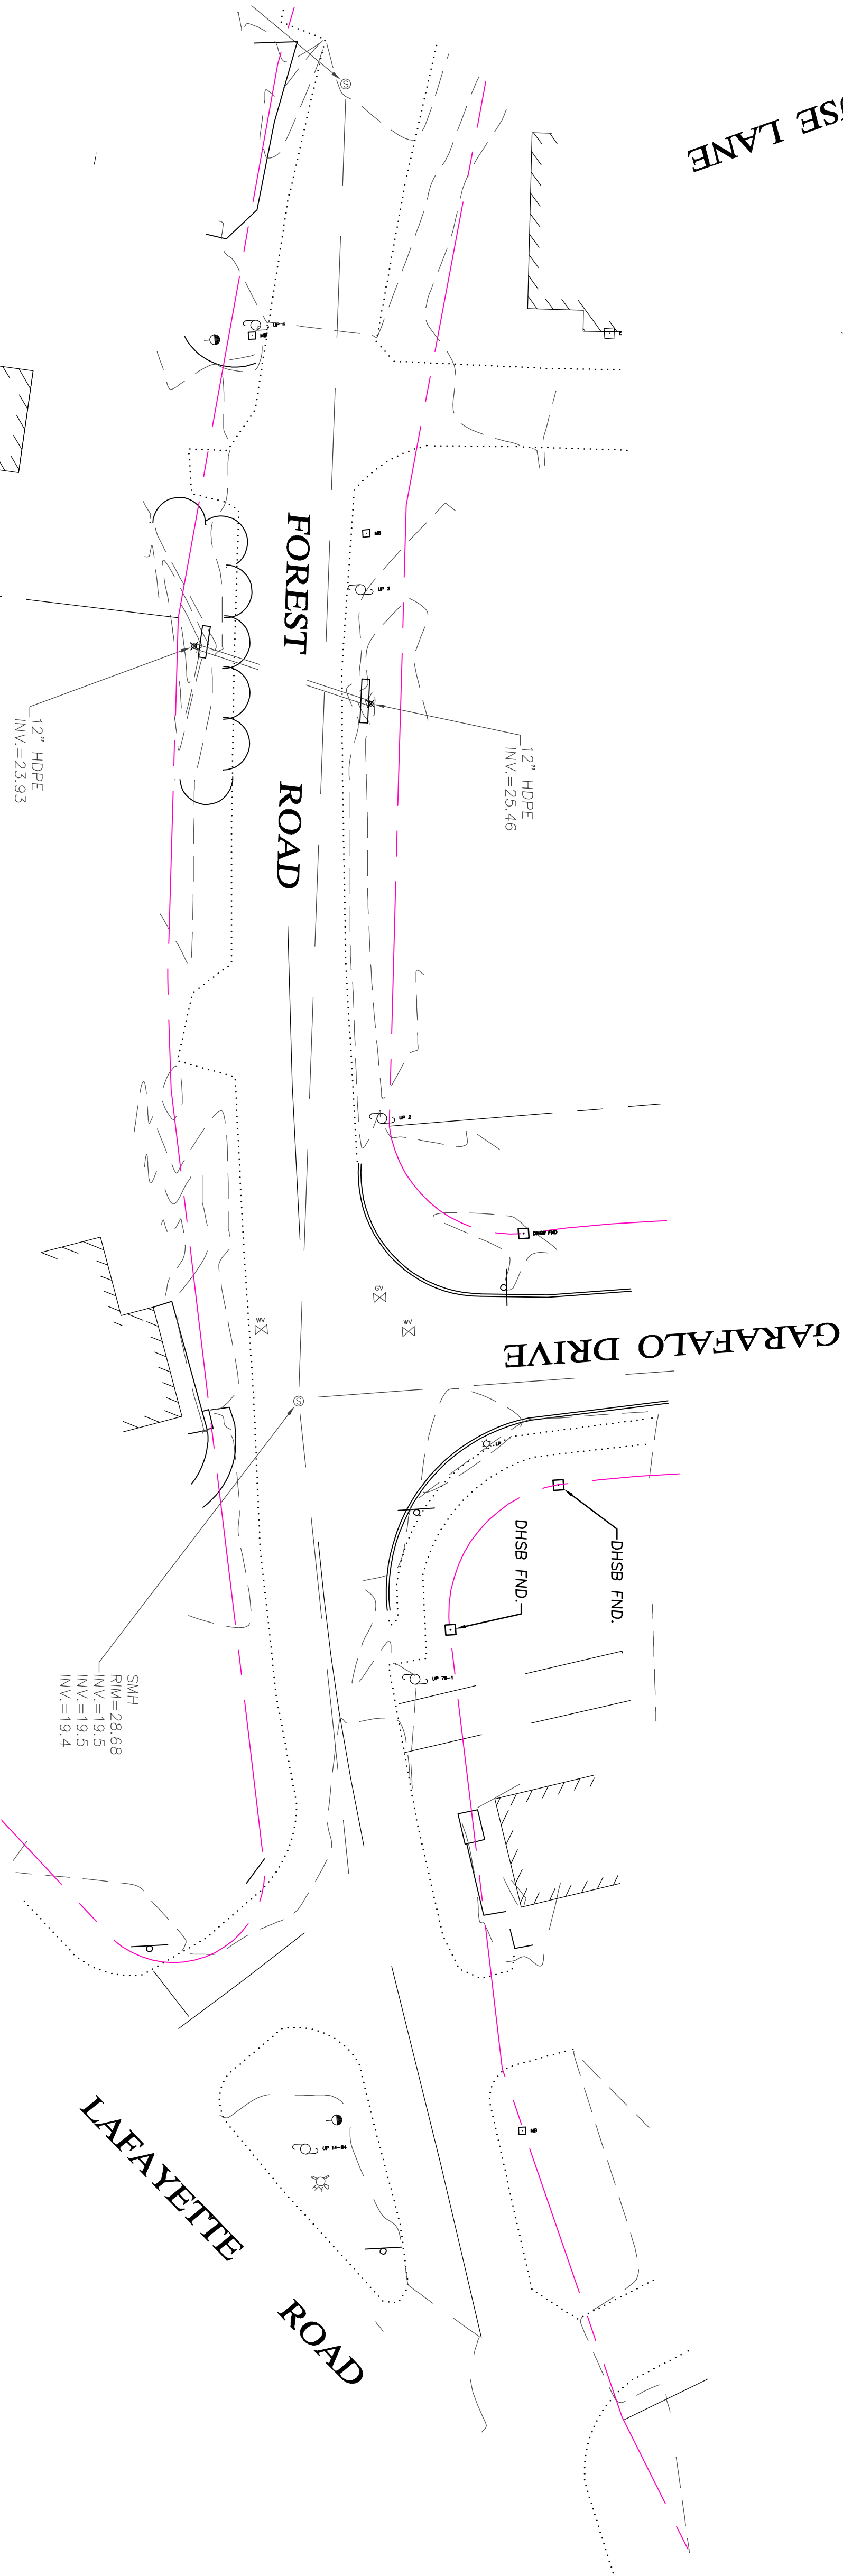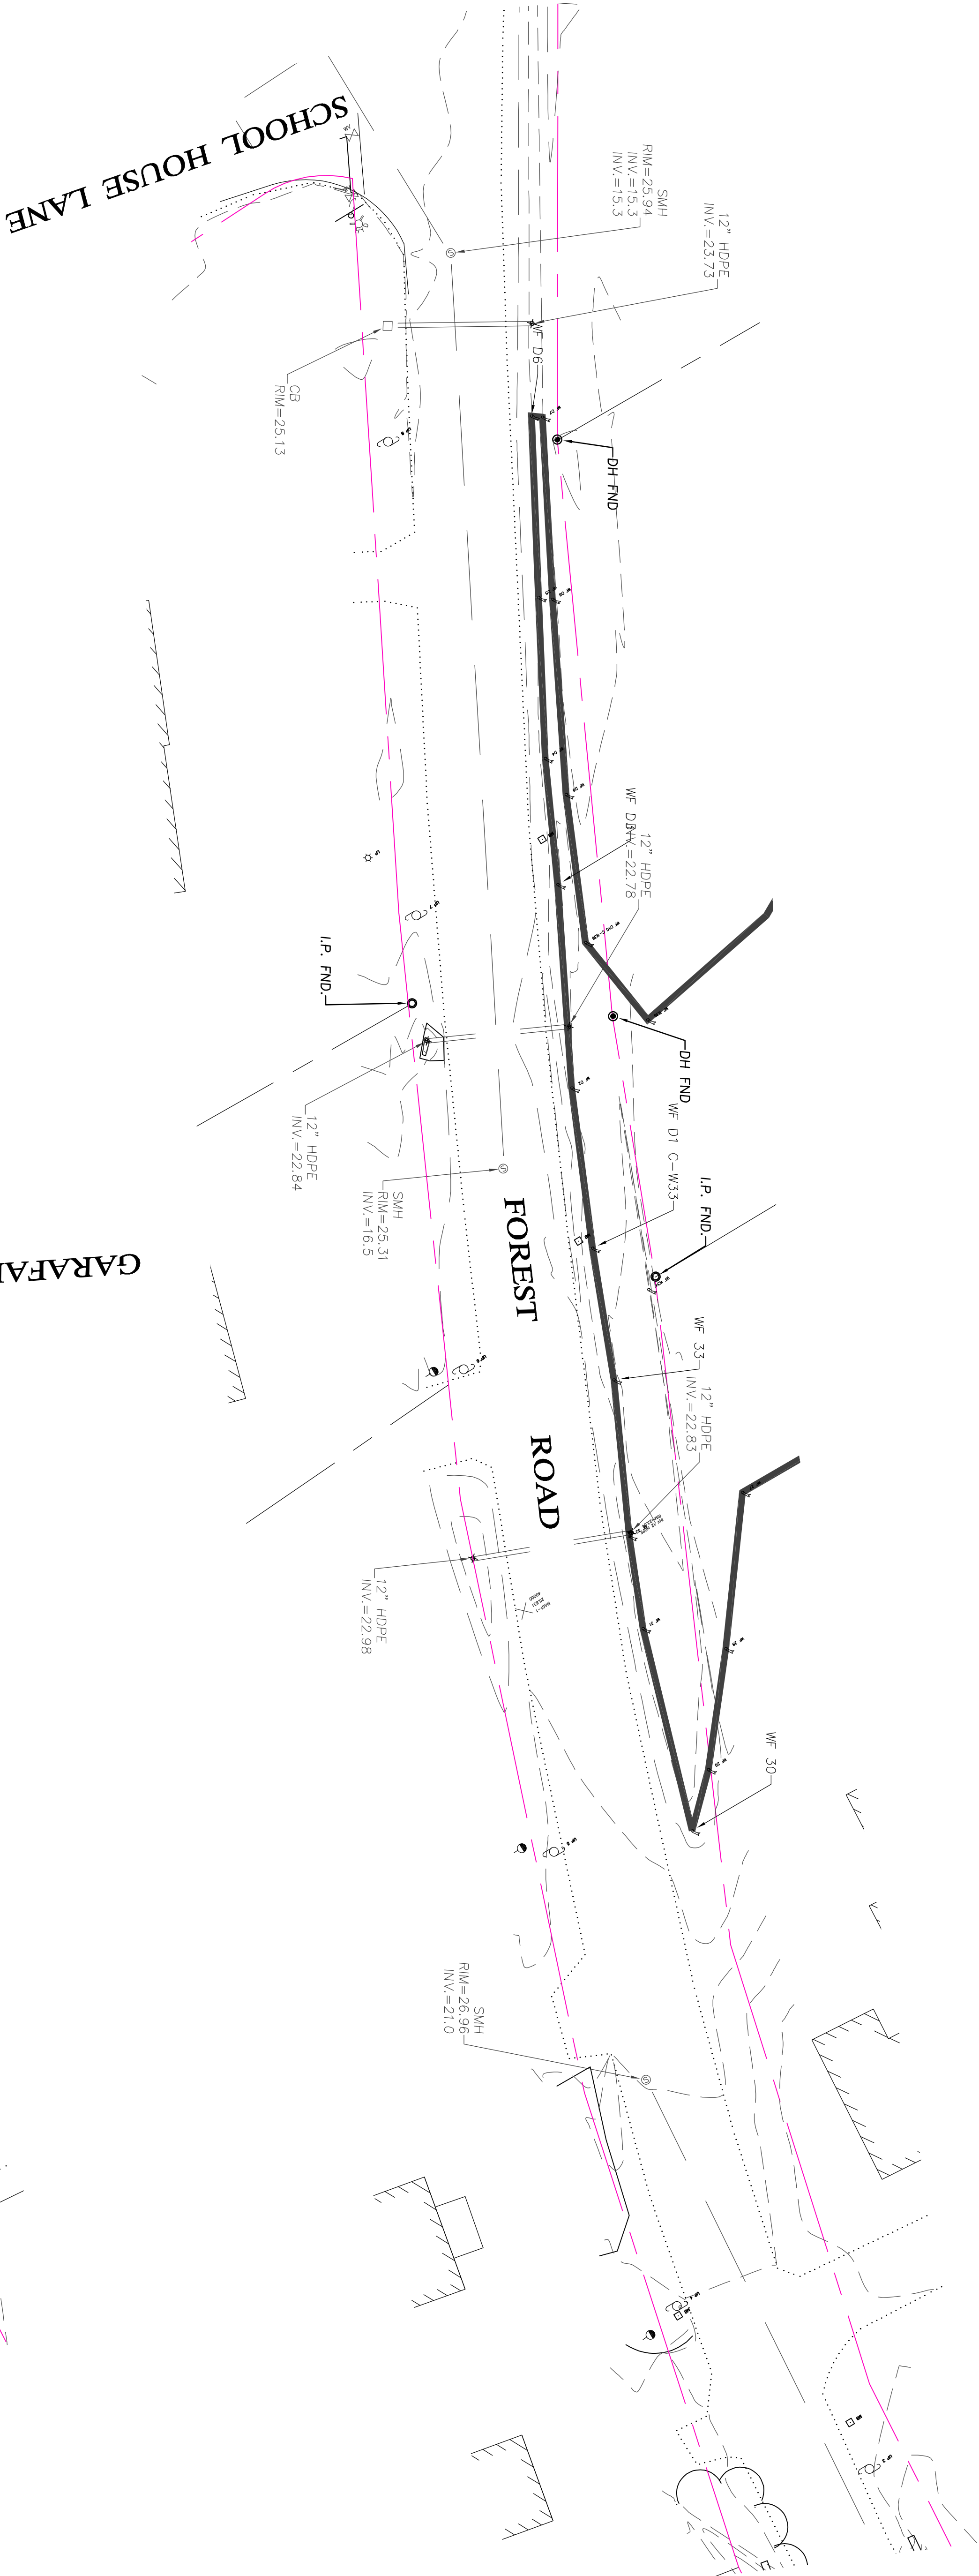

- LEGEND**
- CONCRETE BOUND
 - STONE BOUND
 - DRILL HOLE
 - MASONRY NAIL
 - IRON PIPE
 - IRON ROD
 - FND.
 - N/FND.
 - FOUND
 - NOT FOUND
- ASSESSORS MAP AND PARCEL

PROGRESS
PRINT

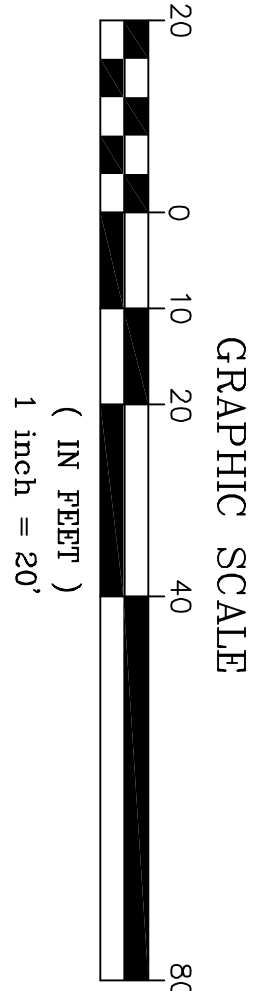

PREPARED FOR

TOWN OF SALISBURY
5 BEACH ROAD
SALISBURY, MA 01952

NO.	DATE	DESCRIPTION	BY

MILLENNIUM ENGINEERING, INC.
ENGINEERING AND LAND SURVEYING
62 ELIA ST. SALISBURY, MA 01952 (978) 463-8980
13 HAMPTON RD. EXETER, NH 03833 (603) 778-0528



SCALE: 1"=20'

DATE: JULY 20, 2021	CALC. BY: P.D.B.	PROJECT: M193659
	CHKD. BY: X.X.X.	

PLAN OF LAND
IN
SALISBURY, MA
SHOWING
SITE PLAN
AT
GERRISH ROAD

EXISTING
CONDITIONS


SHEET: 5 OF 6

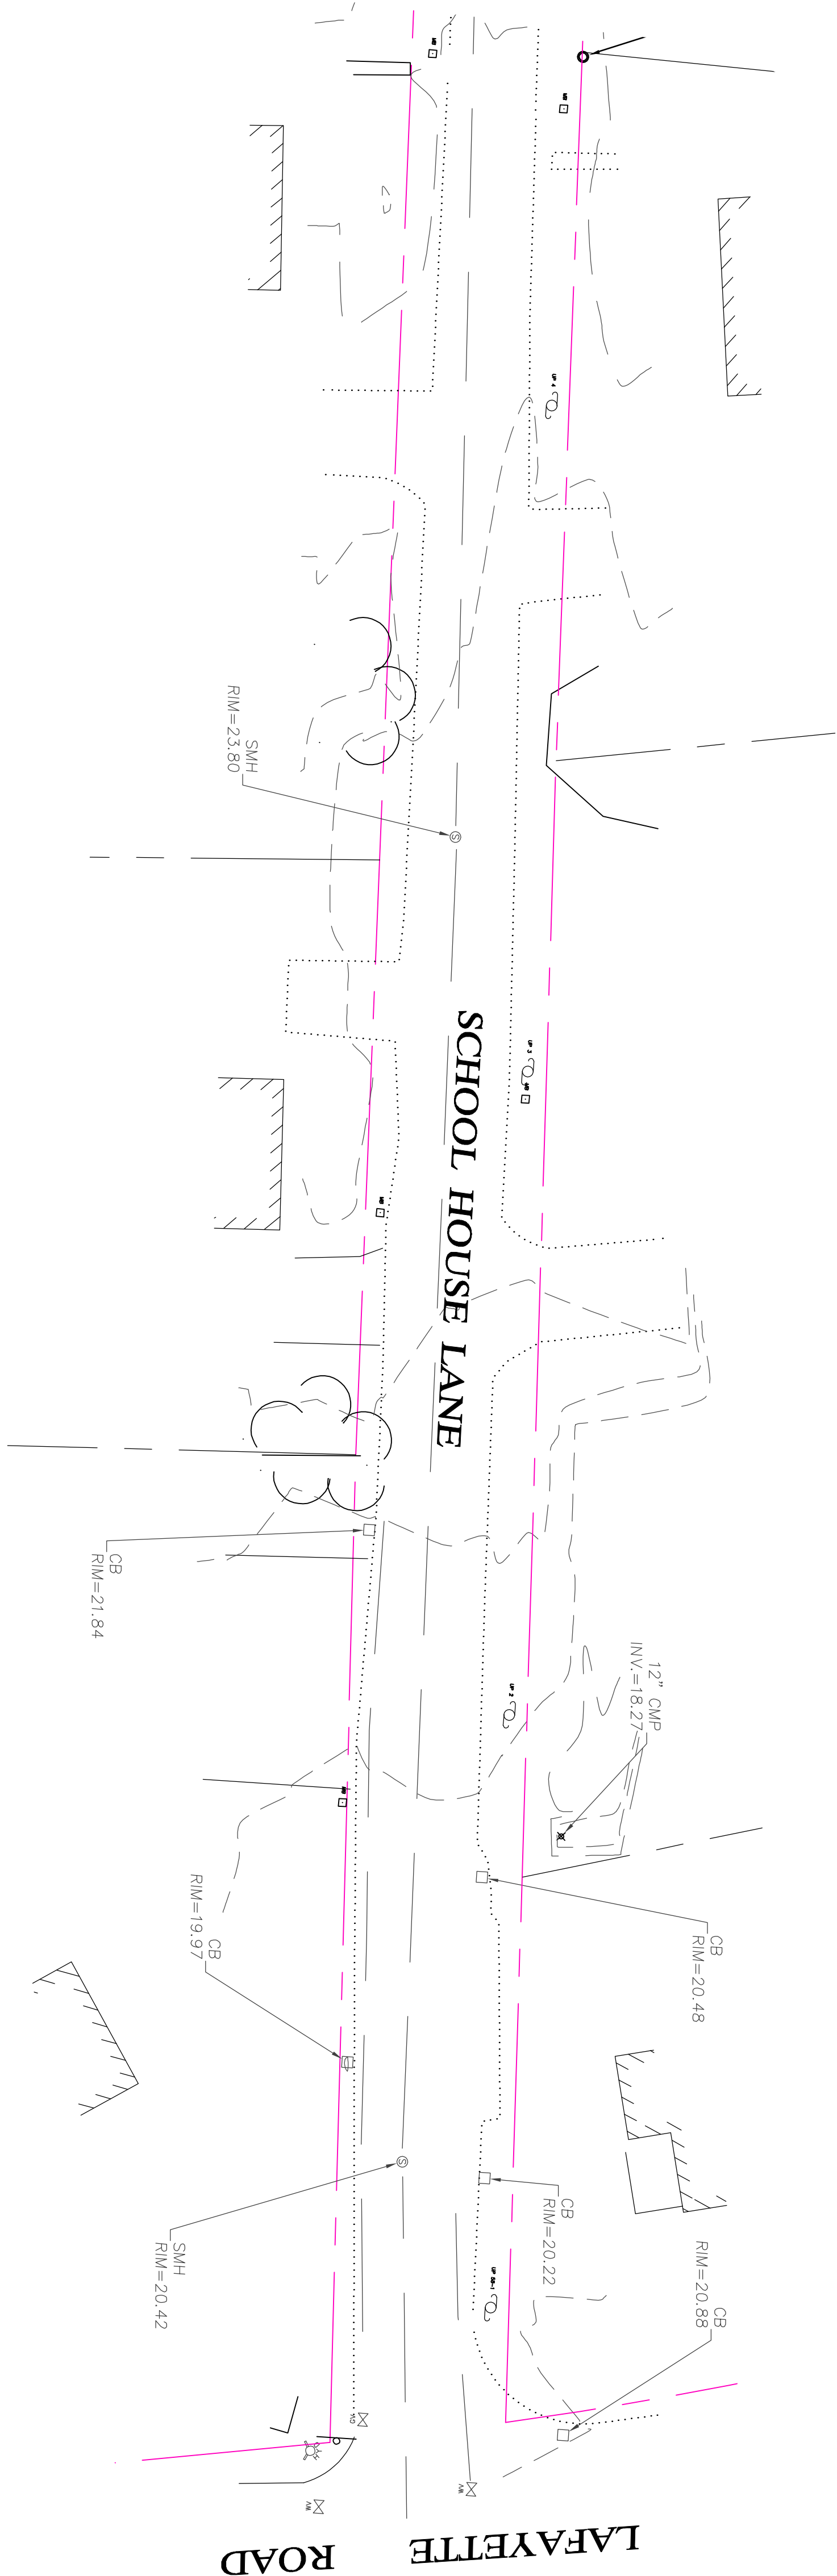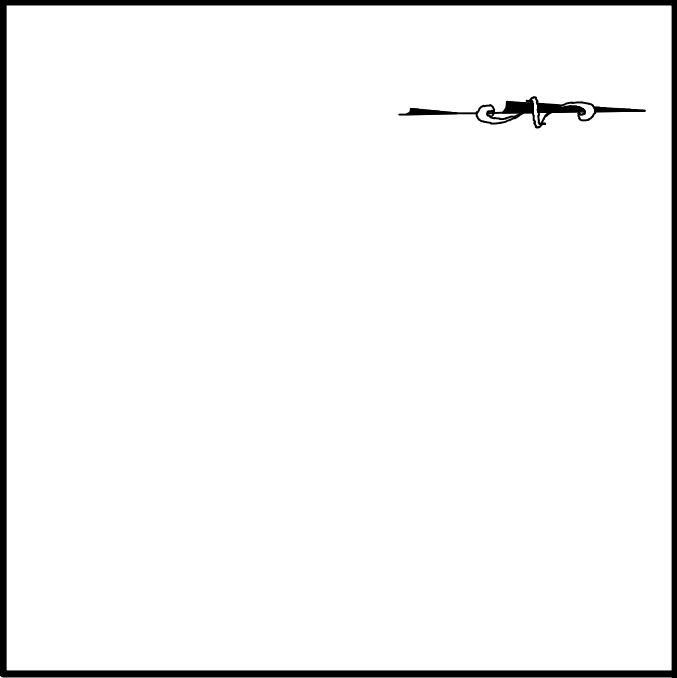

LEGEND

- ## LEGEND

PROGRESS
PRINT

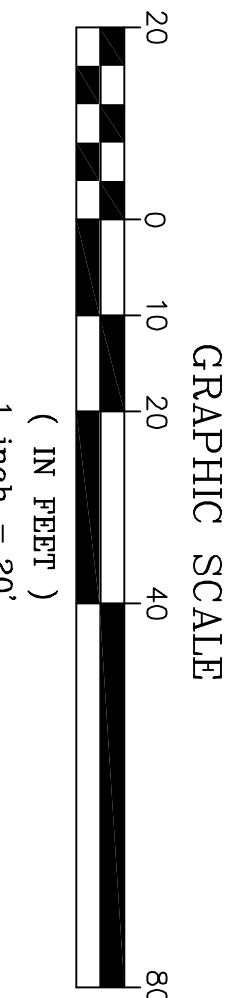

PREPARED FOR

PREPARED FOR

PLAN OF LAND

[illegible]