Schedule

Symbol	Label	QTY	Manufacturer	Catalog Number	Description	Lamp	Filename	Lumens per Lamp	LLF	Wattage	Distribution	Polar Plot
	D1	8	Generation Brands	700WSPITSH-LED830	Pitch Single LED Wall Sconce; mounted at 6ft above ground	LED	102171228CHI--032 GB 700OWSPITSC--LED830.ies	803	0.9	26.2		Max: 313cd
	D1-MS	9	Generation Brands	700WSPITSH-LED830	Pitch Single LED Wall Sconce; mounted at 6ft above ground; controlled by motion sensor by others	LED	102171228CHI--032 GB 700OWSPITSC--LED830.ies	803	0.9	26.2		Max: 313cd
	D2	6	Generation Brands	700WSPITSH-LED830	Pitch Single LED Wall Sconce; mounted at 6ft above deck	LED	102171228CHI--032 GB 700OWSPITSC--LED830.ies	803	0.9	26.2		Max: 313cd
	D2-MS	12	Generation Brands	700WSPITSH-LED830	Pitch Single LED Wall Sconce; mounted at 6ft above deck; controlled by motion sensor by others	LED	102171228CHI--032 GB 700OWSPITSC--LED830.ies	803	0.9	26.2		Max: 313cd
	D3	6	Generation Brands	700WSPITSH-LED830	Pitch Single LED Wall Sconce; mounted at 6ft above deck	LED	102171228CHI--032 GB 700OWSPITSC--LED830.ies	803	0.9	26.2		Max: 313cd
	G1	19	Generation Brands	700OWASHH93016DHUNV	Ash 16 LED Wall Sconce; mounted at 9ft	LED	103017649CHI--058 GB 700OWASHH93016DZUNVS.ies	1346	0.9	18.2		Max: 1838cd
	S1	6	Luminaire LED	TSL9 15IN 15W 30K MVOLT OP XXX	Stair Lighter TSL9; mounted at 7ft above landing	LED	TSL9_24IN_25W_FAM7_40K_OP.ies	16	0.45	15	DIRECT, SC-0=1.26, SC-90=1.34	Max: 797cd
	S2	6	Luminaire LED	TSL9 15IN 15W 30K MVOLT OP XXX	Stair Lighter TSL9; mounted at 7ft above landing	LED	TSL9_24IN_25W_FAM7_40K_OP.ies	16	0.45	15	DIRECT, SC-0=1.26, SC-90=1.34	Max: 797cd

Statistics

Description	Symbol	Avg	Max	Min	Max/Min	Avg/Min
Deck/Patio	+	2.6 fc	6.0 fc	0.8 fc	7.5:1	3.3:1
Driveway 1 (west)	+	1.4 fc	12.0 fc	0.2 fc	60.0:1	7.0:1
Driveway 2 (middle)	+	2.5 fc	19.9 fc	0.1 fc	199.0:1	25.0:1
Driveway 3 (east)	+	1.9 fc	17.7 fc	0.0 fc	N/A	N/A
Ground Outside of Driveways	+	0.4 fc	7.8 fc	0.0 fc	N/A	N/A
Landing	+	2.4 fc	3.3 fc	1.5 fc	2.2:1	1.6:1

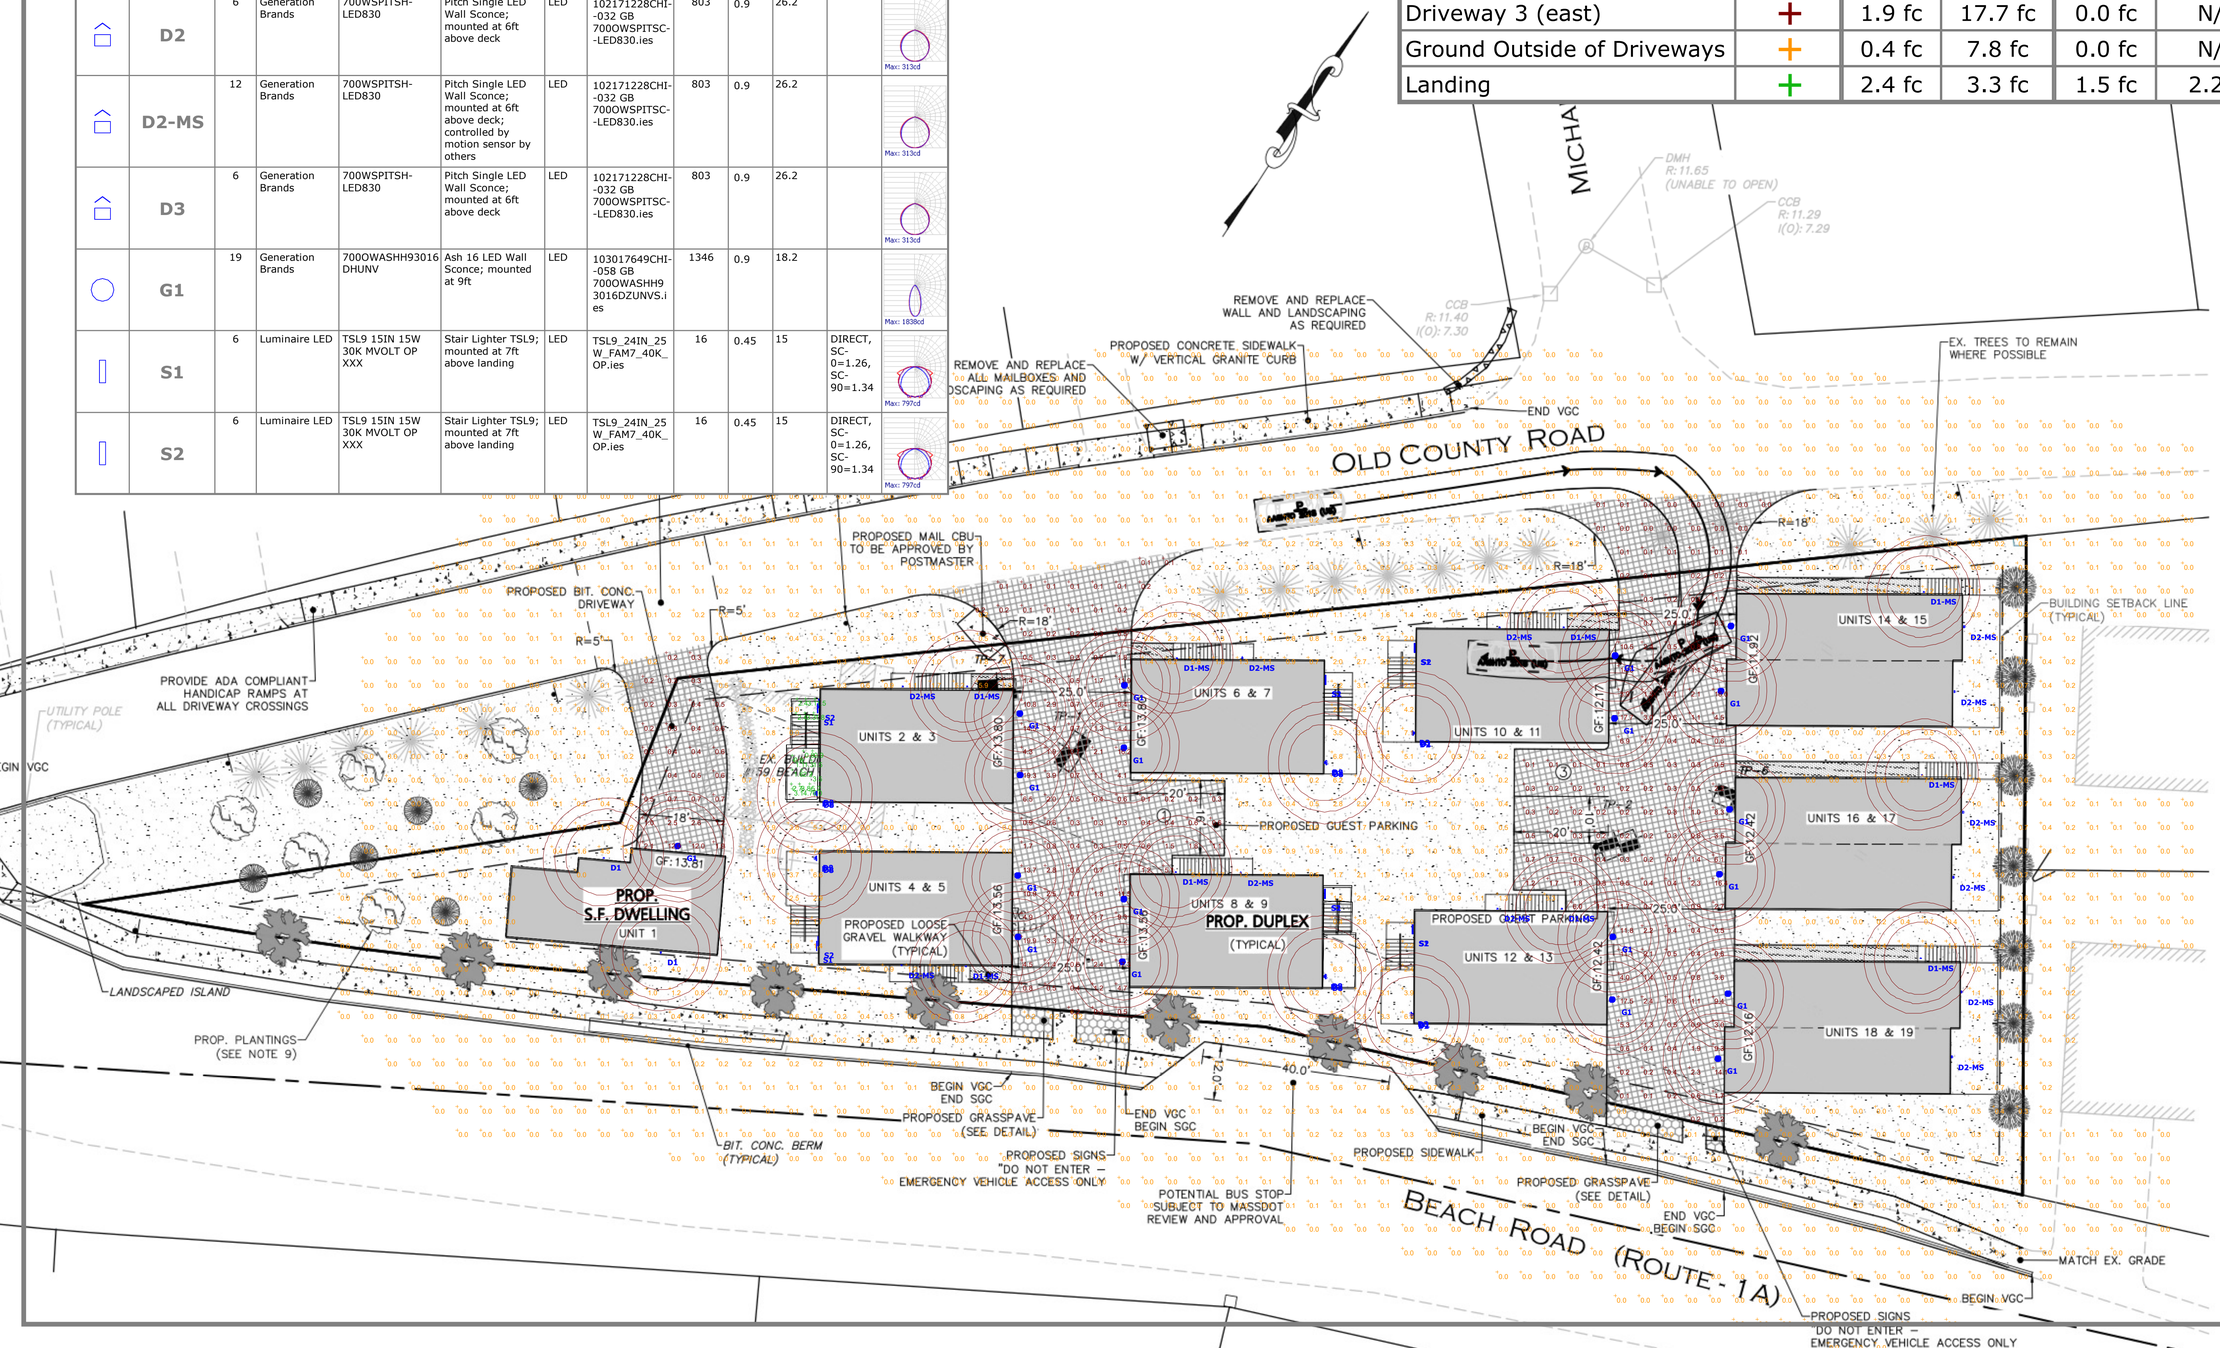

RULES AND REGULATION
BY THE REGISTERS OF D
JANUARY 12, 1988.

ENGINEER

APPROVED BY THE
PLANNI

CERTIFICATE OF

DATE OF ENDOR

8/11/23	REDESIGN
5/17/23	REDESIGN
3/9/23	REDESIGN
1/3/23	REDESIGN
8/30/22	REV. PER
8/2/22	REV. PER
DATE	DESCRIPT
REVISIONS	

PREPARED FOR:

LARKIN F
GRO
383 M
MEDFIEL

PROJECT:

159 BEA
TAX MA
SALISBUR

DATE ISSUED:	JUNE 1
PROJECT #:	21-102
PREPARED BY:	WILLIA

VISUAL

159 BEACH RD - SALISBURY
Site Lighting Layout

Designer
Heidi G. Connors
Visible Light, Inc.
24 Stickney Terrace
Suite 6
Hampton, NH 03842
Date
8/17/2023
Scale
1"=16'
Drawing No.

Summary