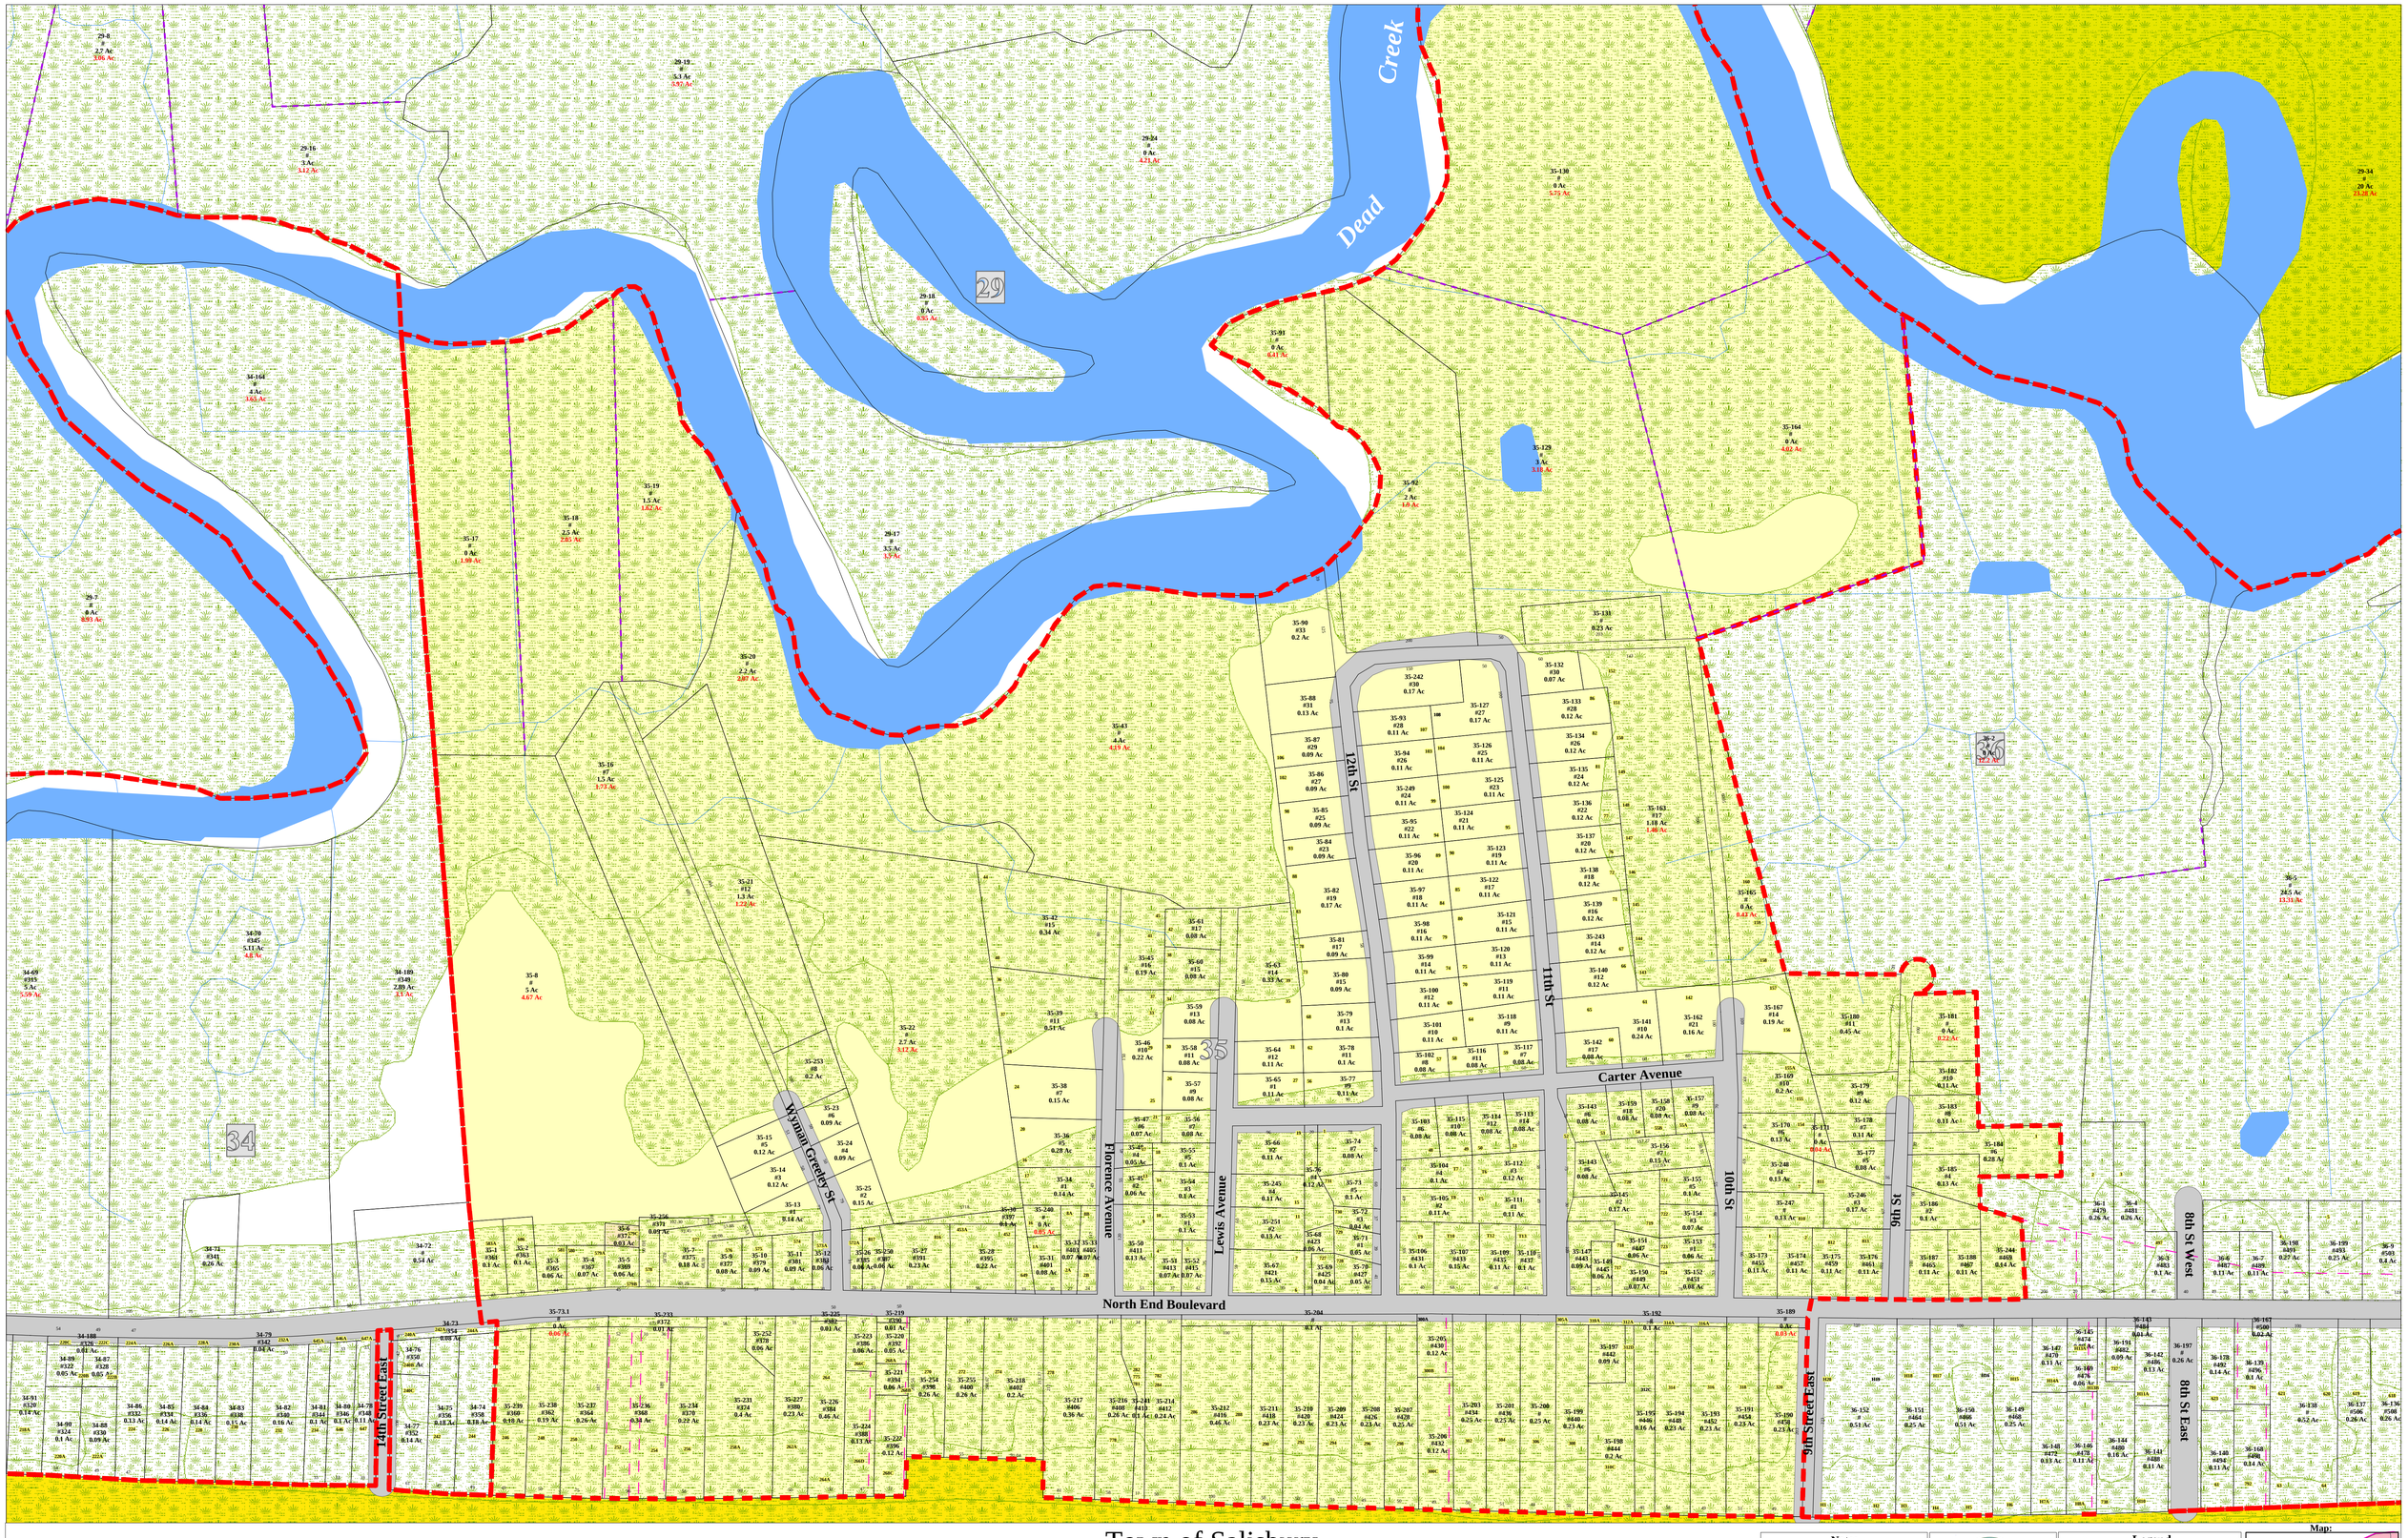

Town of Salisbury
Assessor Maps
Map 35

Scale: 1:1,200 1 inch = 100 ft.

Feet
100 50 0 100 200 300

Map Revision Date: January 1 2004
Map Creation Date: October 16 2003

Notes

This map is for assessment purposes only. It is not a valid document for legal description or conveyance. Lot dimensions were compiled from existing assessor maps and survey based plans. For legal determination please refer to parcel specific deeds or the Town of Salisbury Assessor Office.

Path: J:\ArcGIS\Salisbury Assessor Maps

MERRIMACK VALLEY PLANNING COMMISSION

Prepared by: Merrimack Valley Planning Commission (MVPC)
160 Main Street Haverhill, Ma 01830
A State Designated Regional GIS Service Center

Legend

Town Boundaries
Map Boundaries
NonSurveyed Lines
Hydrographic Features
Lakes, Rivers, Ponds and Reservoirs
Streams
Wetlands
Builder's Lot #'s for Legend
Assessor Acreage
GIS Acreage
Rail Line

Exempt Properties
Federal
State
Municipal
Private
Easements
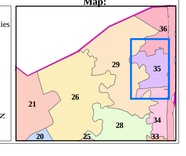
Map: