187 Lafayette St Salisbury Plant List

Qty.	Scientific Name	Common Name	Size	Notes
Evergreen Trees				
3	Picea abies	Norway Spruce	10-12' ht.	
7	Pinus flexilis	Limber Pine	8-10' ht.	
15	Thuja 'Green Giant'	Green Giant Arborvitae	6-8' ht.	
Shade Trees				
4	Acer rubrum 'October Glory'	October Glory Red Maple	2.5-3" cal.	
2	Liriodendron tulipifera 'Fastigiata'	Fastigiate Tuliptree	3-3.5" cal.	
Ornamental Trees				
4	Betula nigra	River Birch	2-2.5" cal.	single stem
4	Cornus x 'Rutban'	Dogwood	2-2.5" cal.	Rutgers hybrid
Shrubs				
11	Caryopteris x clandonensis	Blue Mist Spirea	3 gal.	blue flower
13	Fothergilla gardenii 'Mt Airy'	Dwarf Fothergilla	5 gal.	
15	Hydrangea paniculata 'Quickfire'	Panicle Hydrangea	7 gal.	
63	Ilex glabra 'Shamrock'	Inkberry	7 gal.	
20	Rhus aromatica 'Gro-Low'	Gro-Low Sumac	3 gal.	
11	Taxus x media 'Densiformis'	Spreading Yew	7 gal.	
20	Weigela florida 'Minuet'	Minuet Weigela	5 gal.	dwarf
Perennials				
21	Allium 'Summer Beauty'	Flowering Onion	1 gal	
18	Calamagrostis x acutiflora 'Karl Foerste	Karl Foerster Grass	3 gal.	
21	Sedum 'Autumn Joy'	Sedum	1 gal	

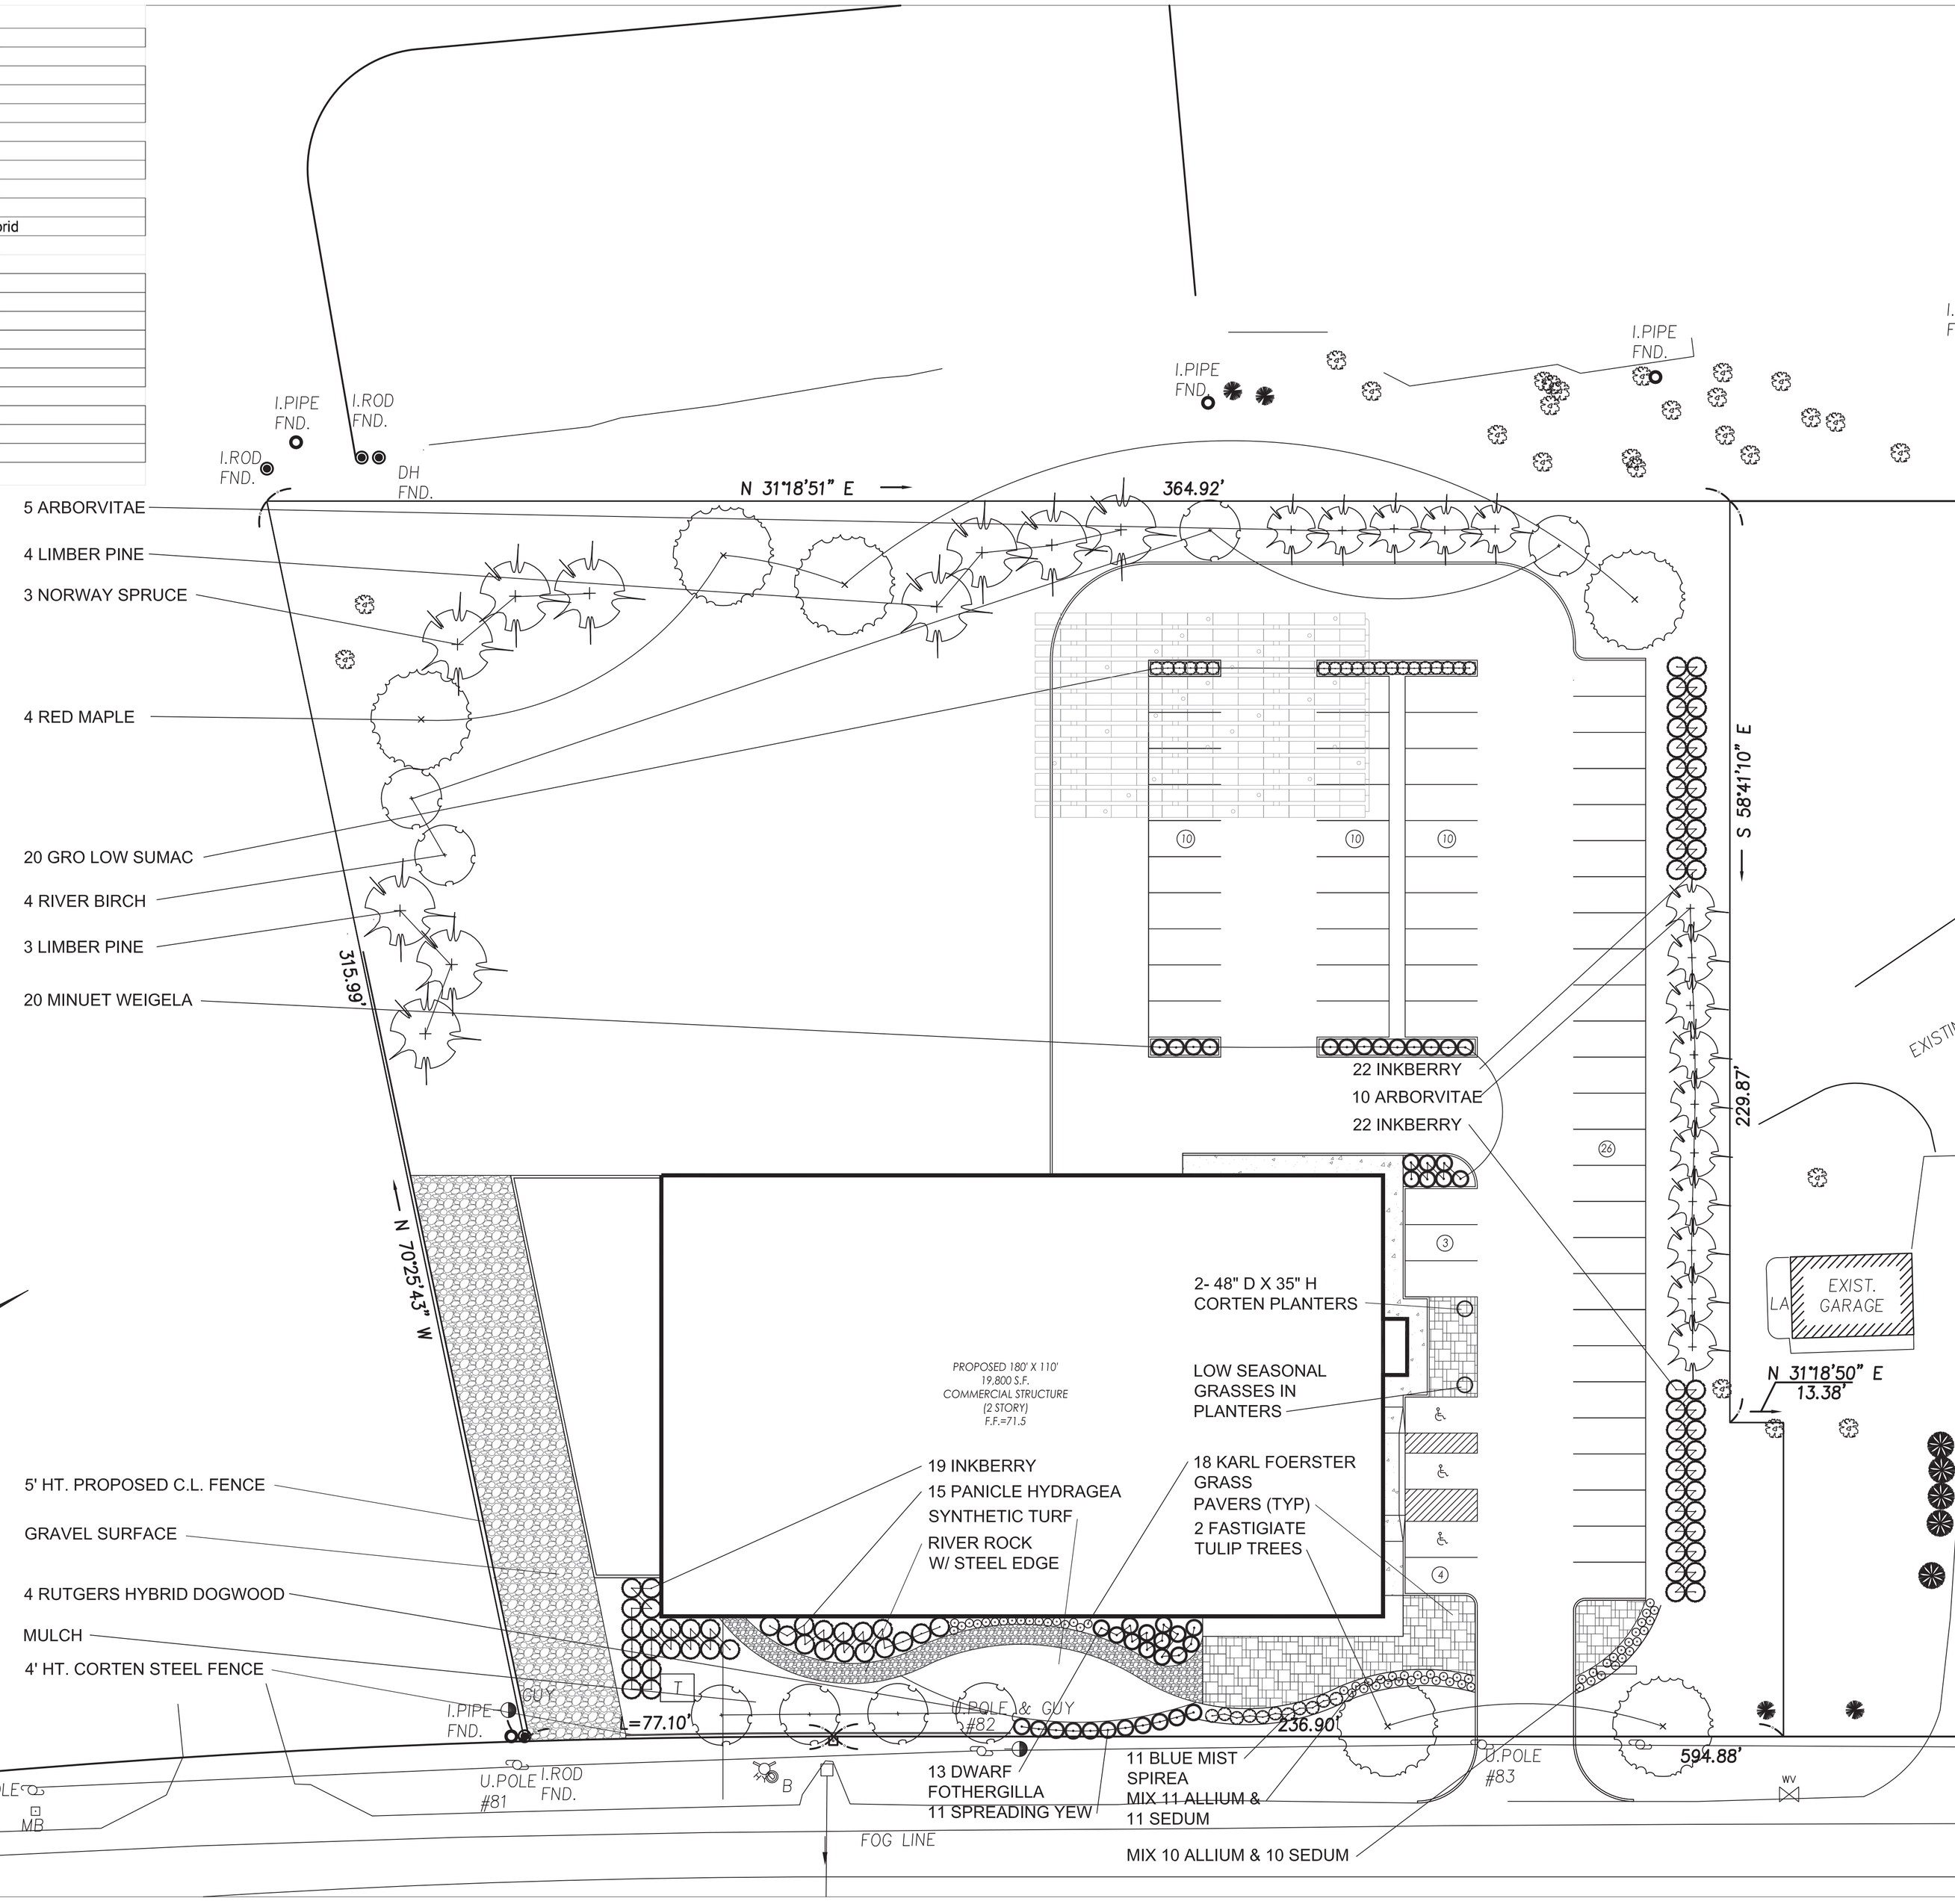

L-1

KDTurner Design
landscape architecture
27 High St.
Newburyport, MA 01950
ph) 781.632.6004

ROOT & BLOOM
187 Lafayette St.
Salisbury, MA

LANDSCAPE PLAN

Scale: 1"=30'-0"

Issued:		
1	3-31-20	For review
2	4-2-20	For review
3	7-13-20	For review
4		